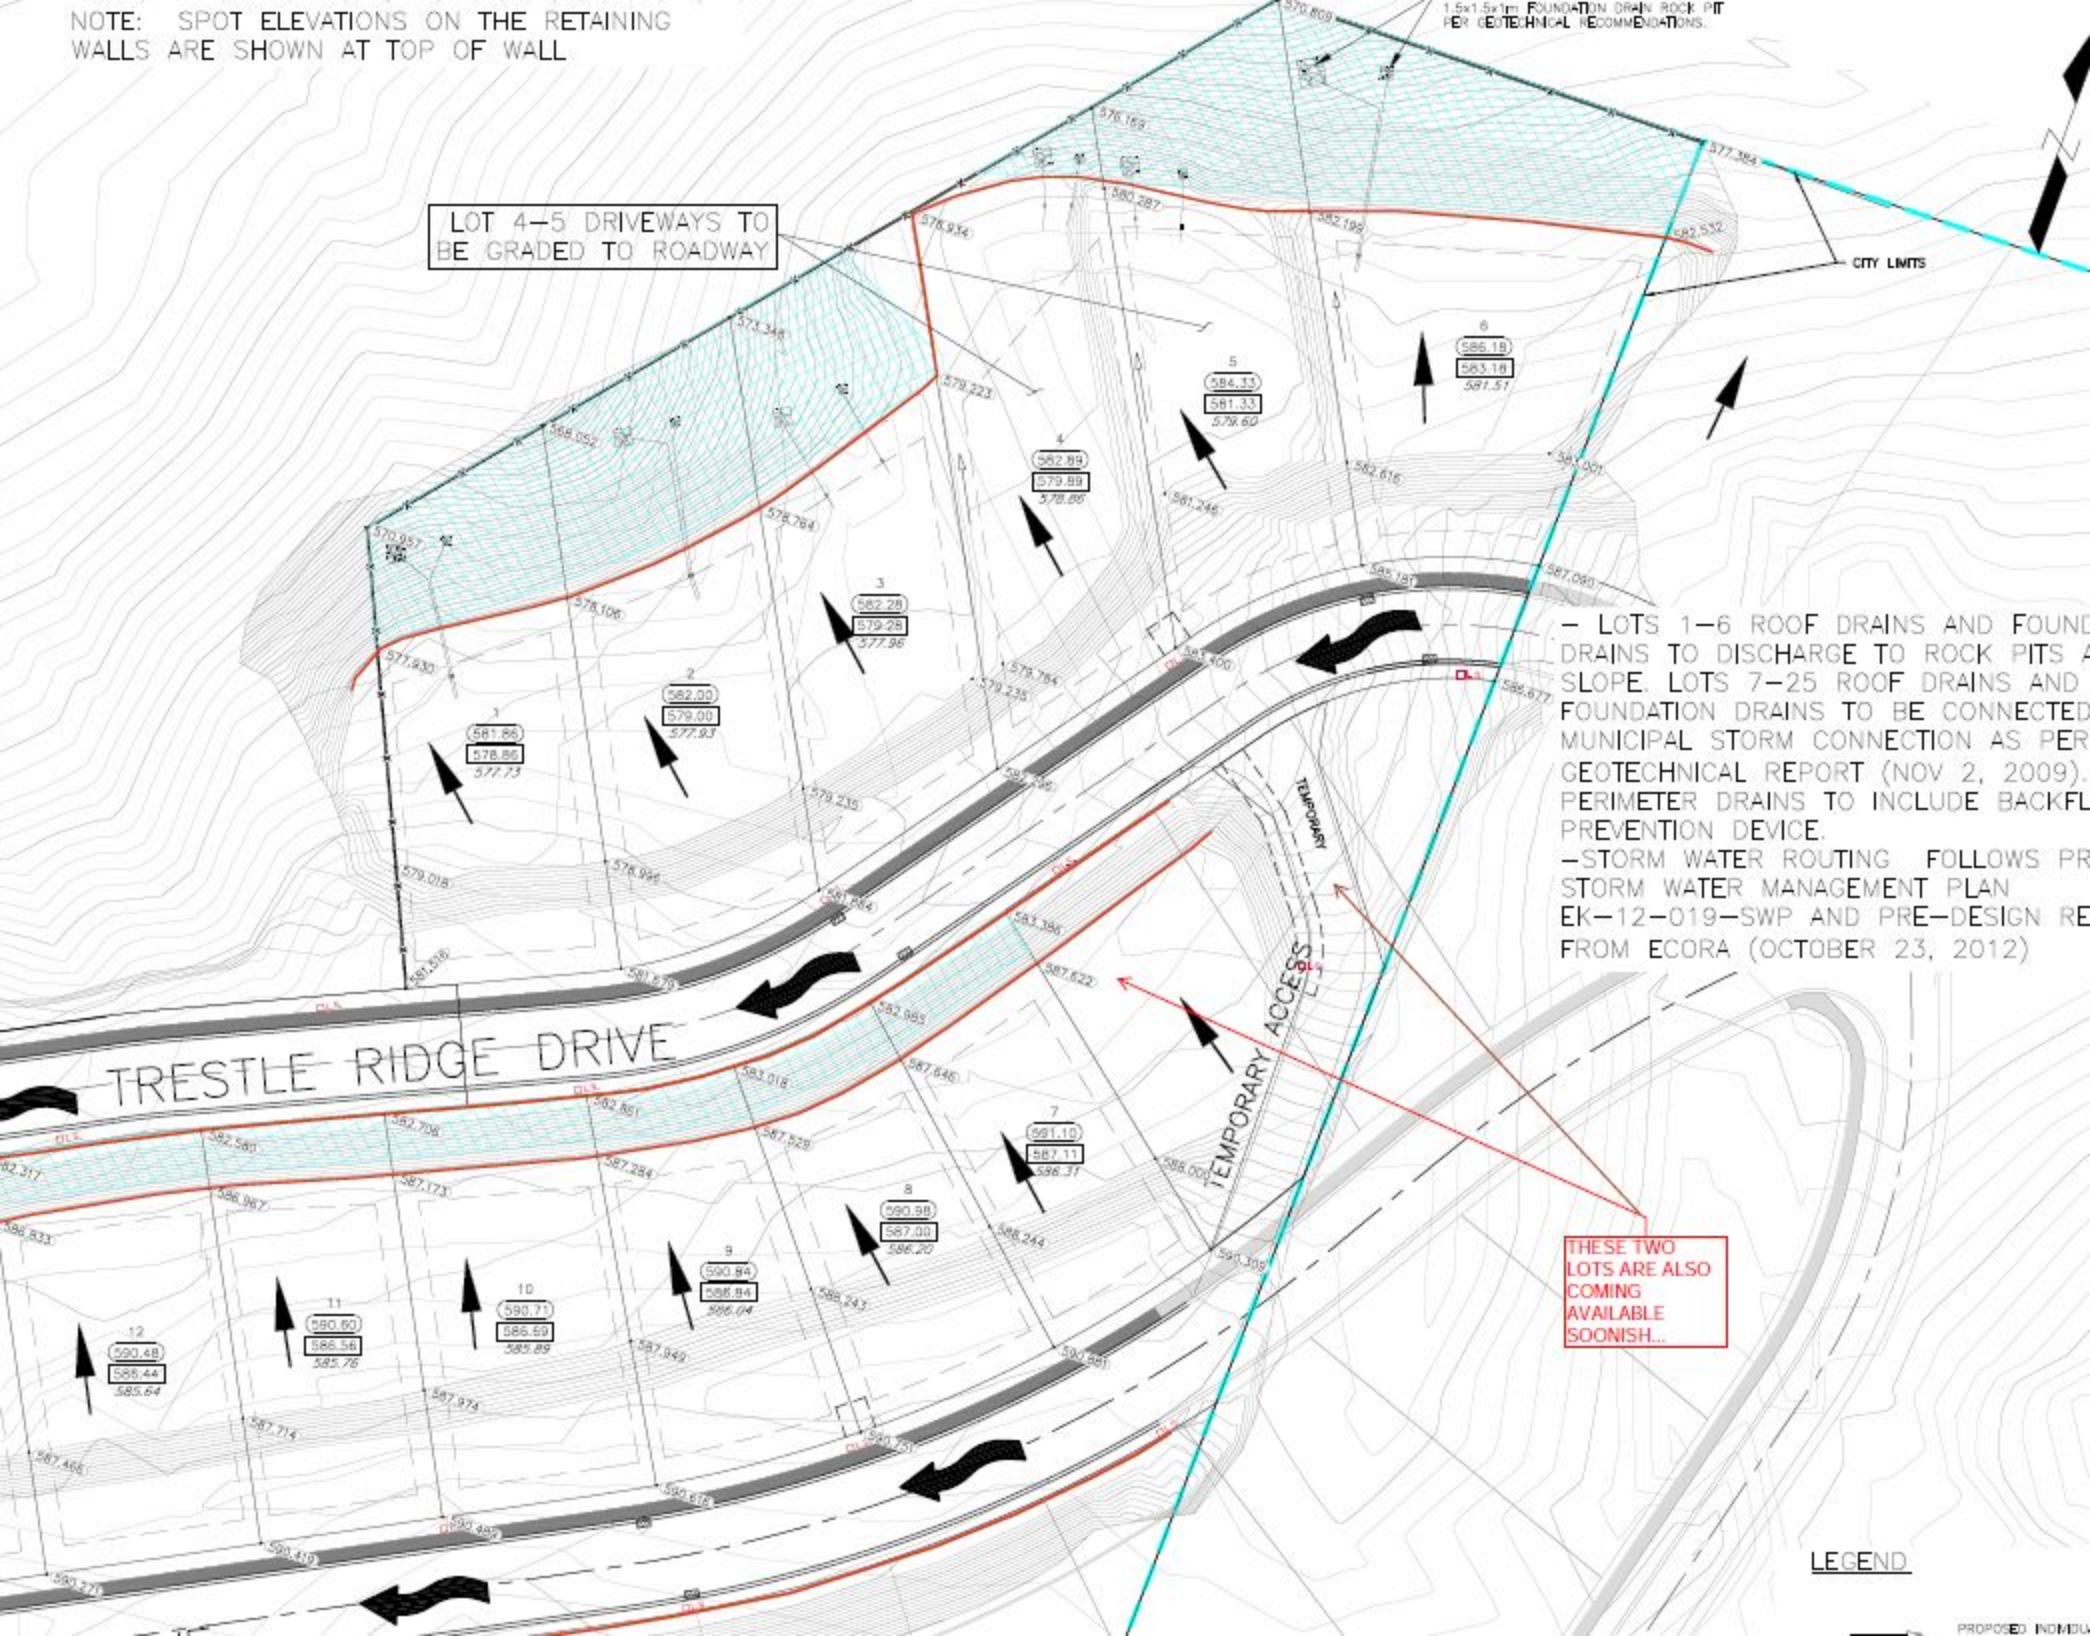
NOTE: SPOT ELEVATIONS ON THE RETAINING WALLS ARE SHOWN AT TOP OF WALL
1.5x1.5x1m FOUNDATION DRAIN ROCK PIT PER GEOTECHNICAL RECOMMENDATIONS.
LOT 4–5 DRIVEWAYS TO BE GRADED TO ROADWAY
CITY LIMITS
TRESTLE RIDGE DRIVE
TEMPORARY ACCESS
TEMPORARY
– LOTS 1–6 ROOF DRAINS AND FOUND
DRAINS TO DISCHARGE TO ROCK PITS A
SLOPE. LOTS 7–25 ROOF DRAINS AND
FOUNDATION DRAINS TO BE CONNECTED
MUNICIPAL STORM CONNECTION AS PER
GEOTECHNICAL REPORT (NOV 2, 2009).
PERIMETER DRAINS TO INCLUDE BACKFL
PREVENTION DEVICE.
–STORM WATER ROUTING FOLLOWS PR
STORM WATER MANAGEMENT PLAN
EK–12–019–SWP AND PRE–DESIGN RE
FROM ECORA (OCTOBER 23, 2012)
THESE TWO LOTS ARE ALSO COMING AVAILABLE SOONISH...
LEGEND